Do not scale from this drawing. Check all dimensions on site and report any discrepancies to the Architect

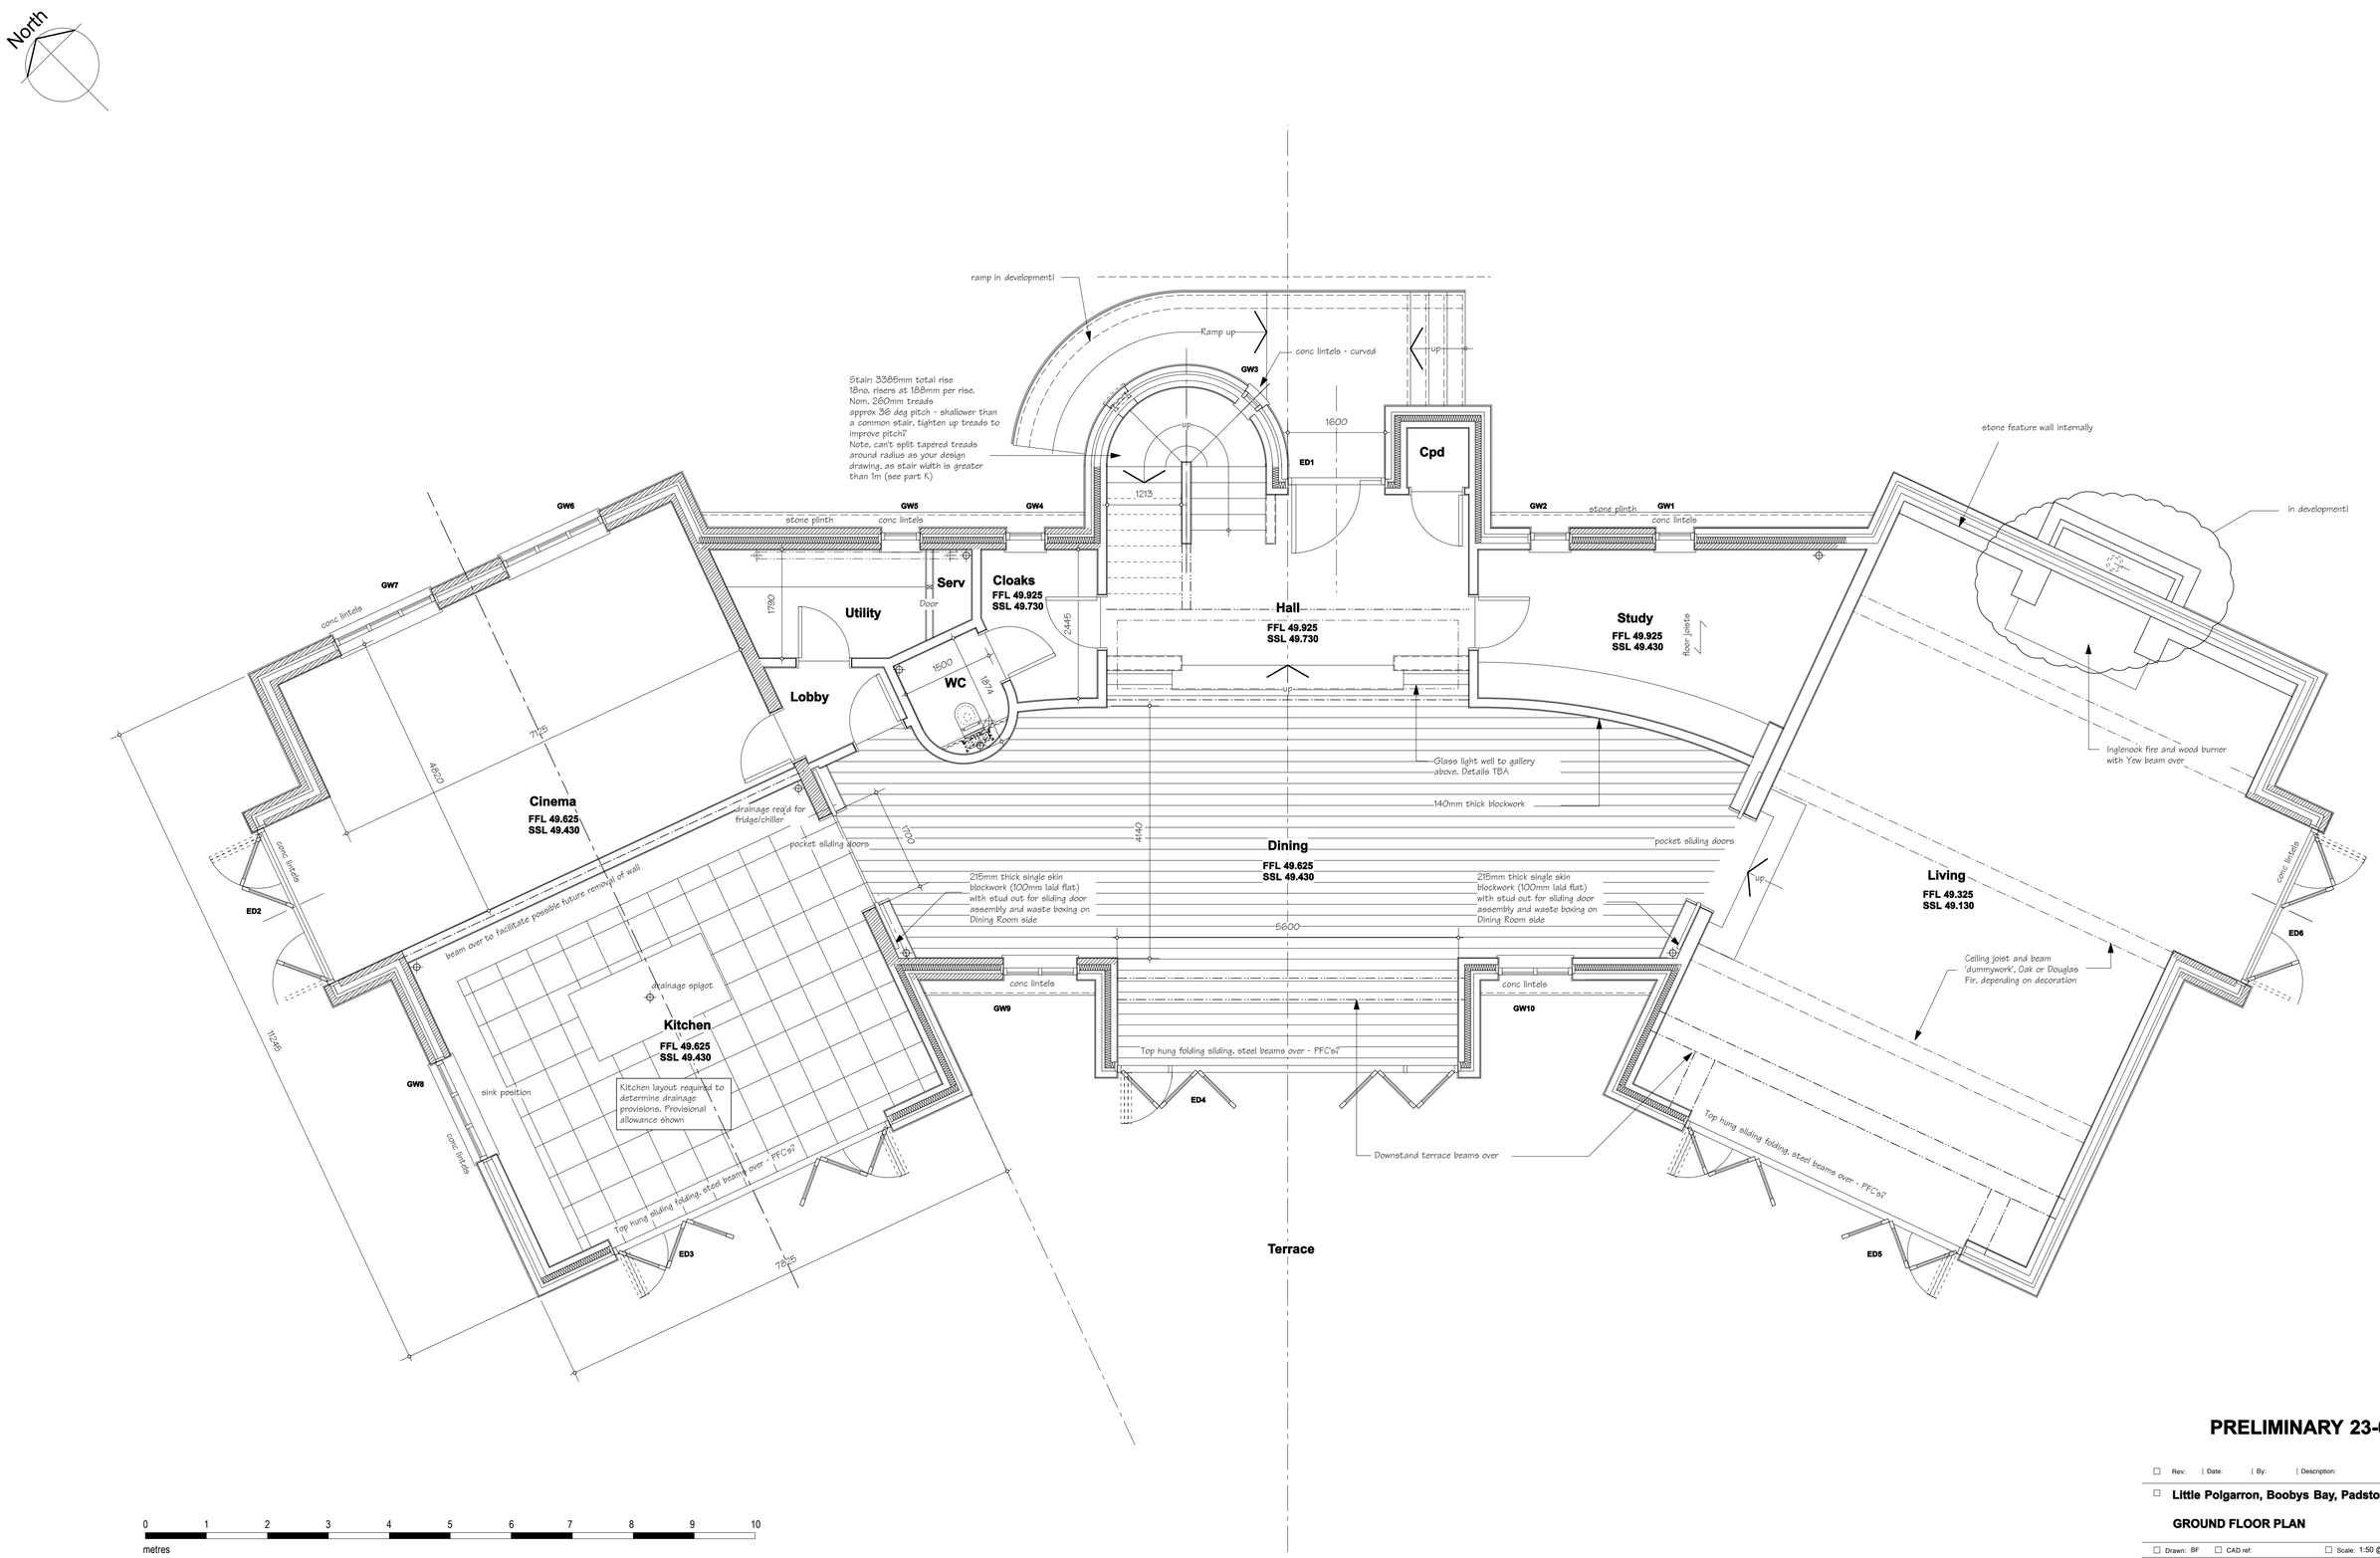

PRELIMINARY 23-03-11

Rev:	Date:	By:	Description:

Little Polgarron, Boobys Bay, Padstow **1223/ 21**

GROUND FLOOR PLAN

Drawn: BF | CAD ref: | Scale: 1:50 @A1 | Date: Jan 2011

HARRISON SUTTON PARTNERSHIP
CHARTERED ARCHITECTS LLP

Little Priory Court
Fore Street Totnes
Devon TQ9 5NJ

T: 01803 865084
F: 01803 865114

design@harrisonsutton.com
www.harrisonsutton.com